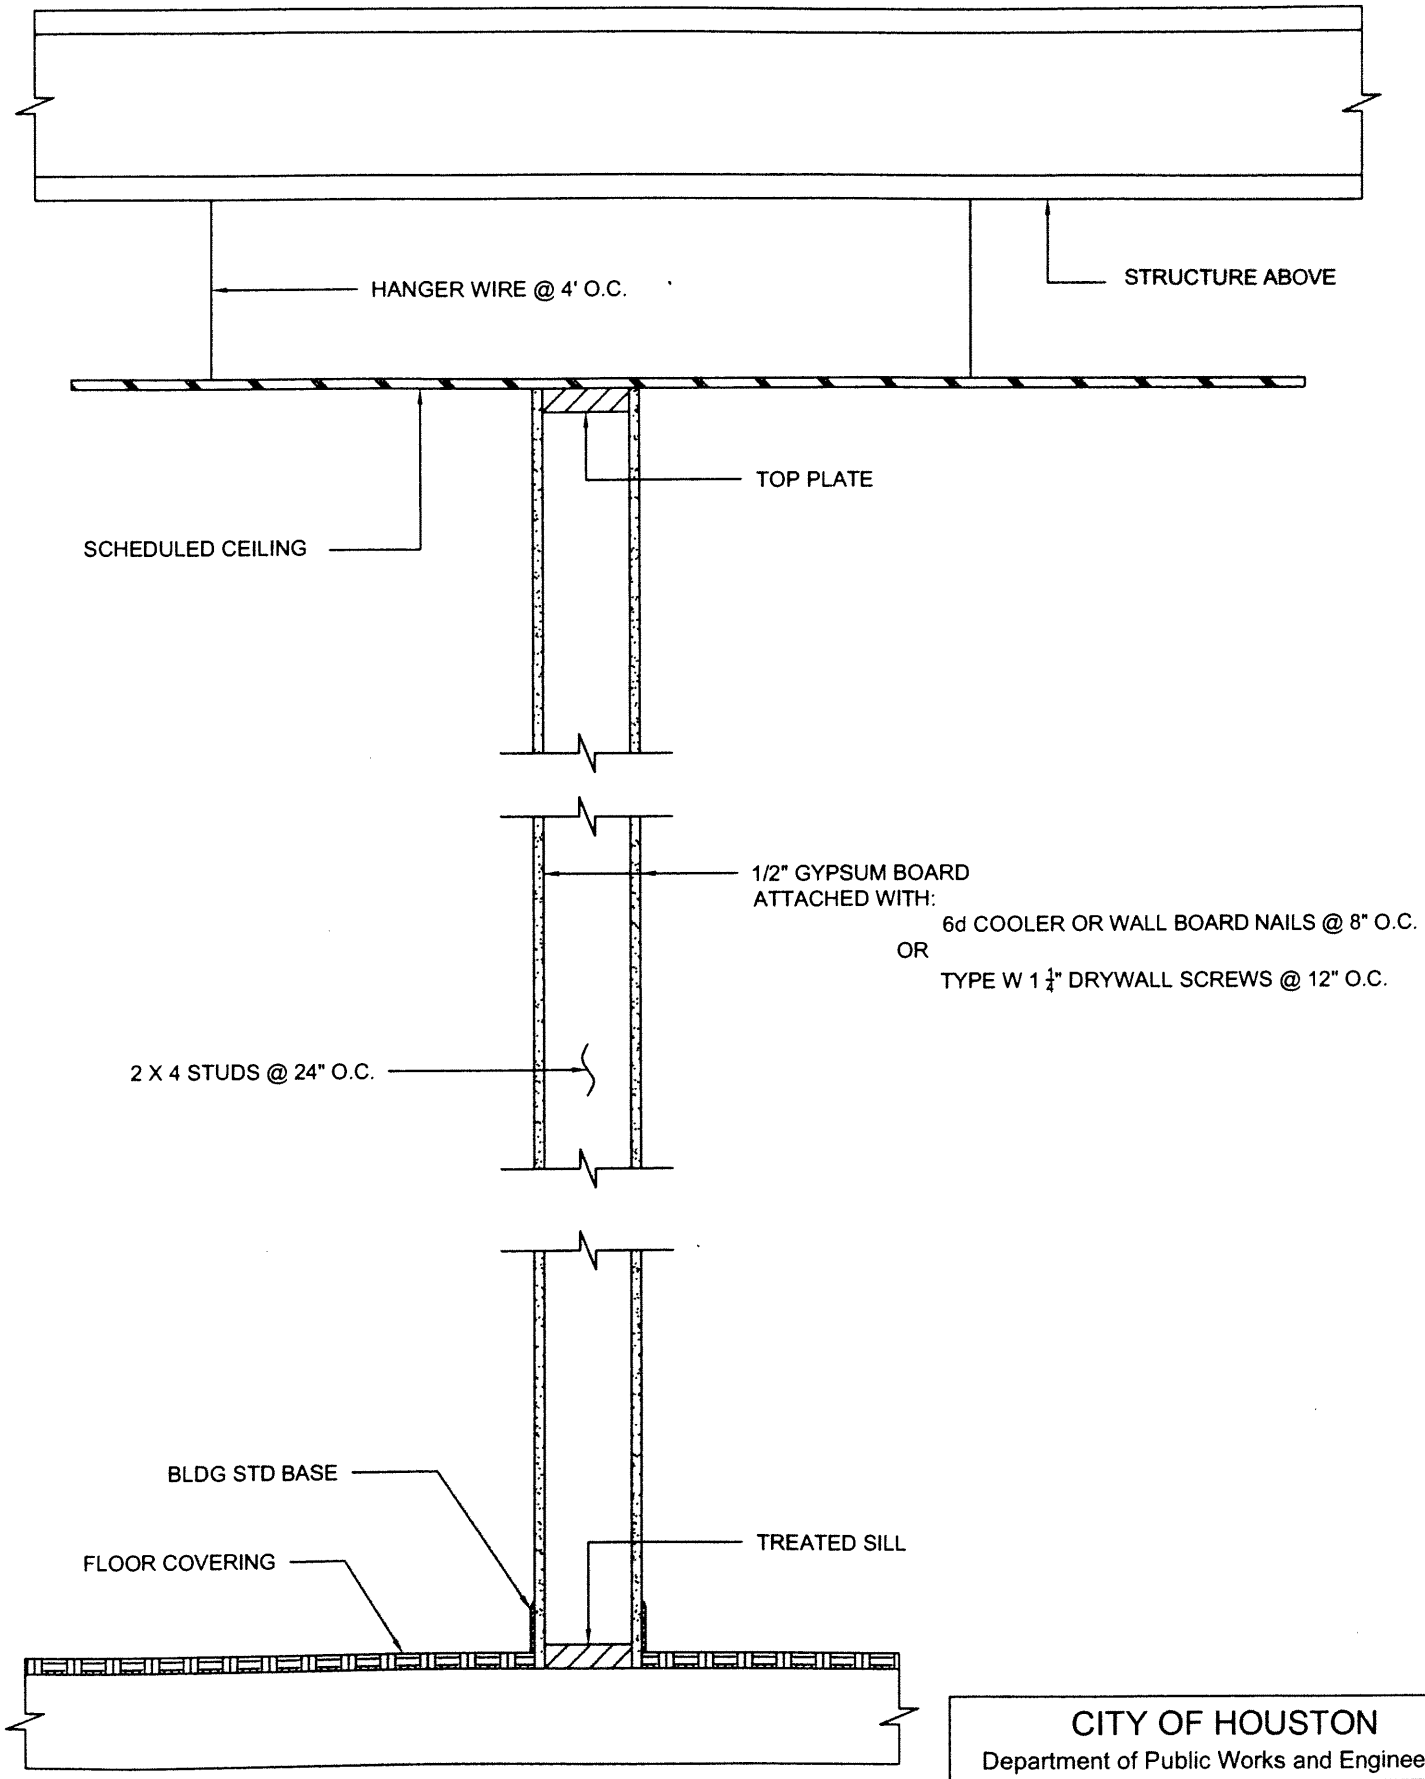

NOTE: FOR COMBUSTIBLE CONSTRUCTION

CITY OF HOUSTON Department of Public Works and Engineering		
INTERIOR WOOD PARTITION		
DATE: 11 / 19 / 09	DWG No: 08C10	1 of 1