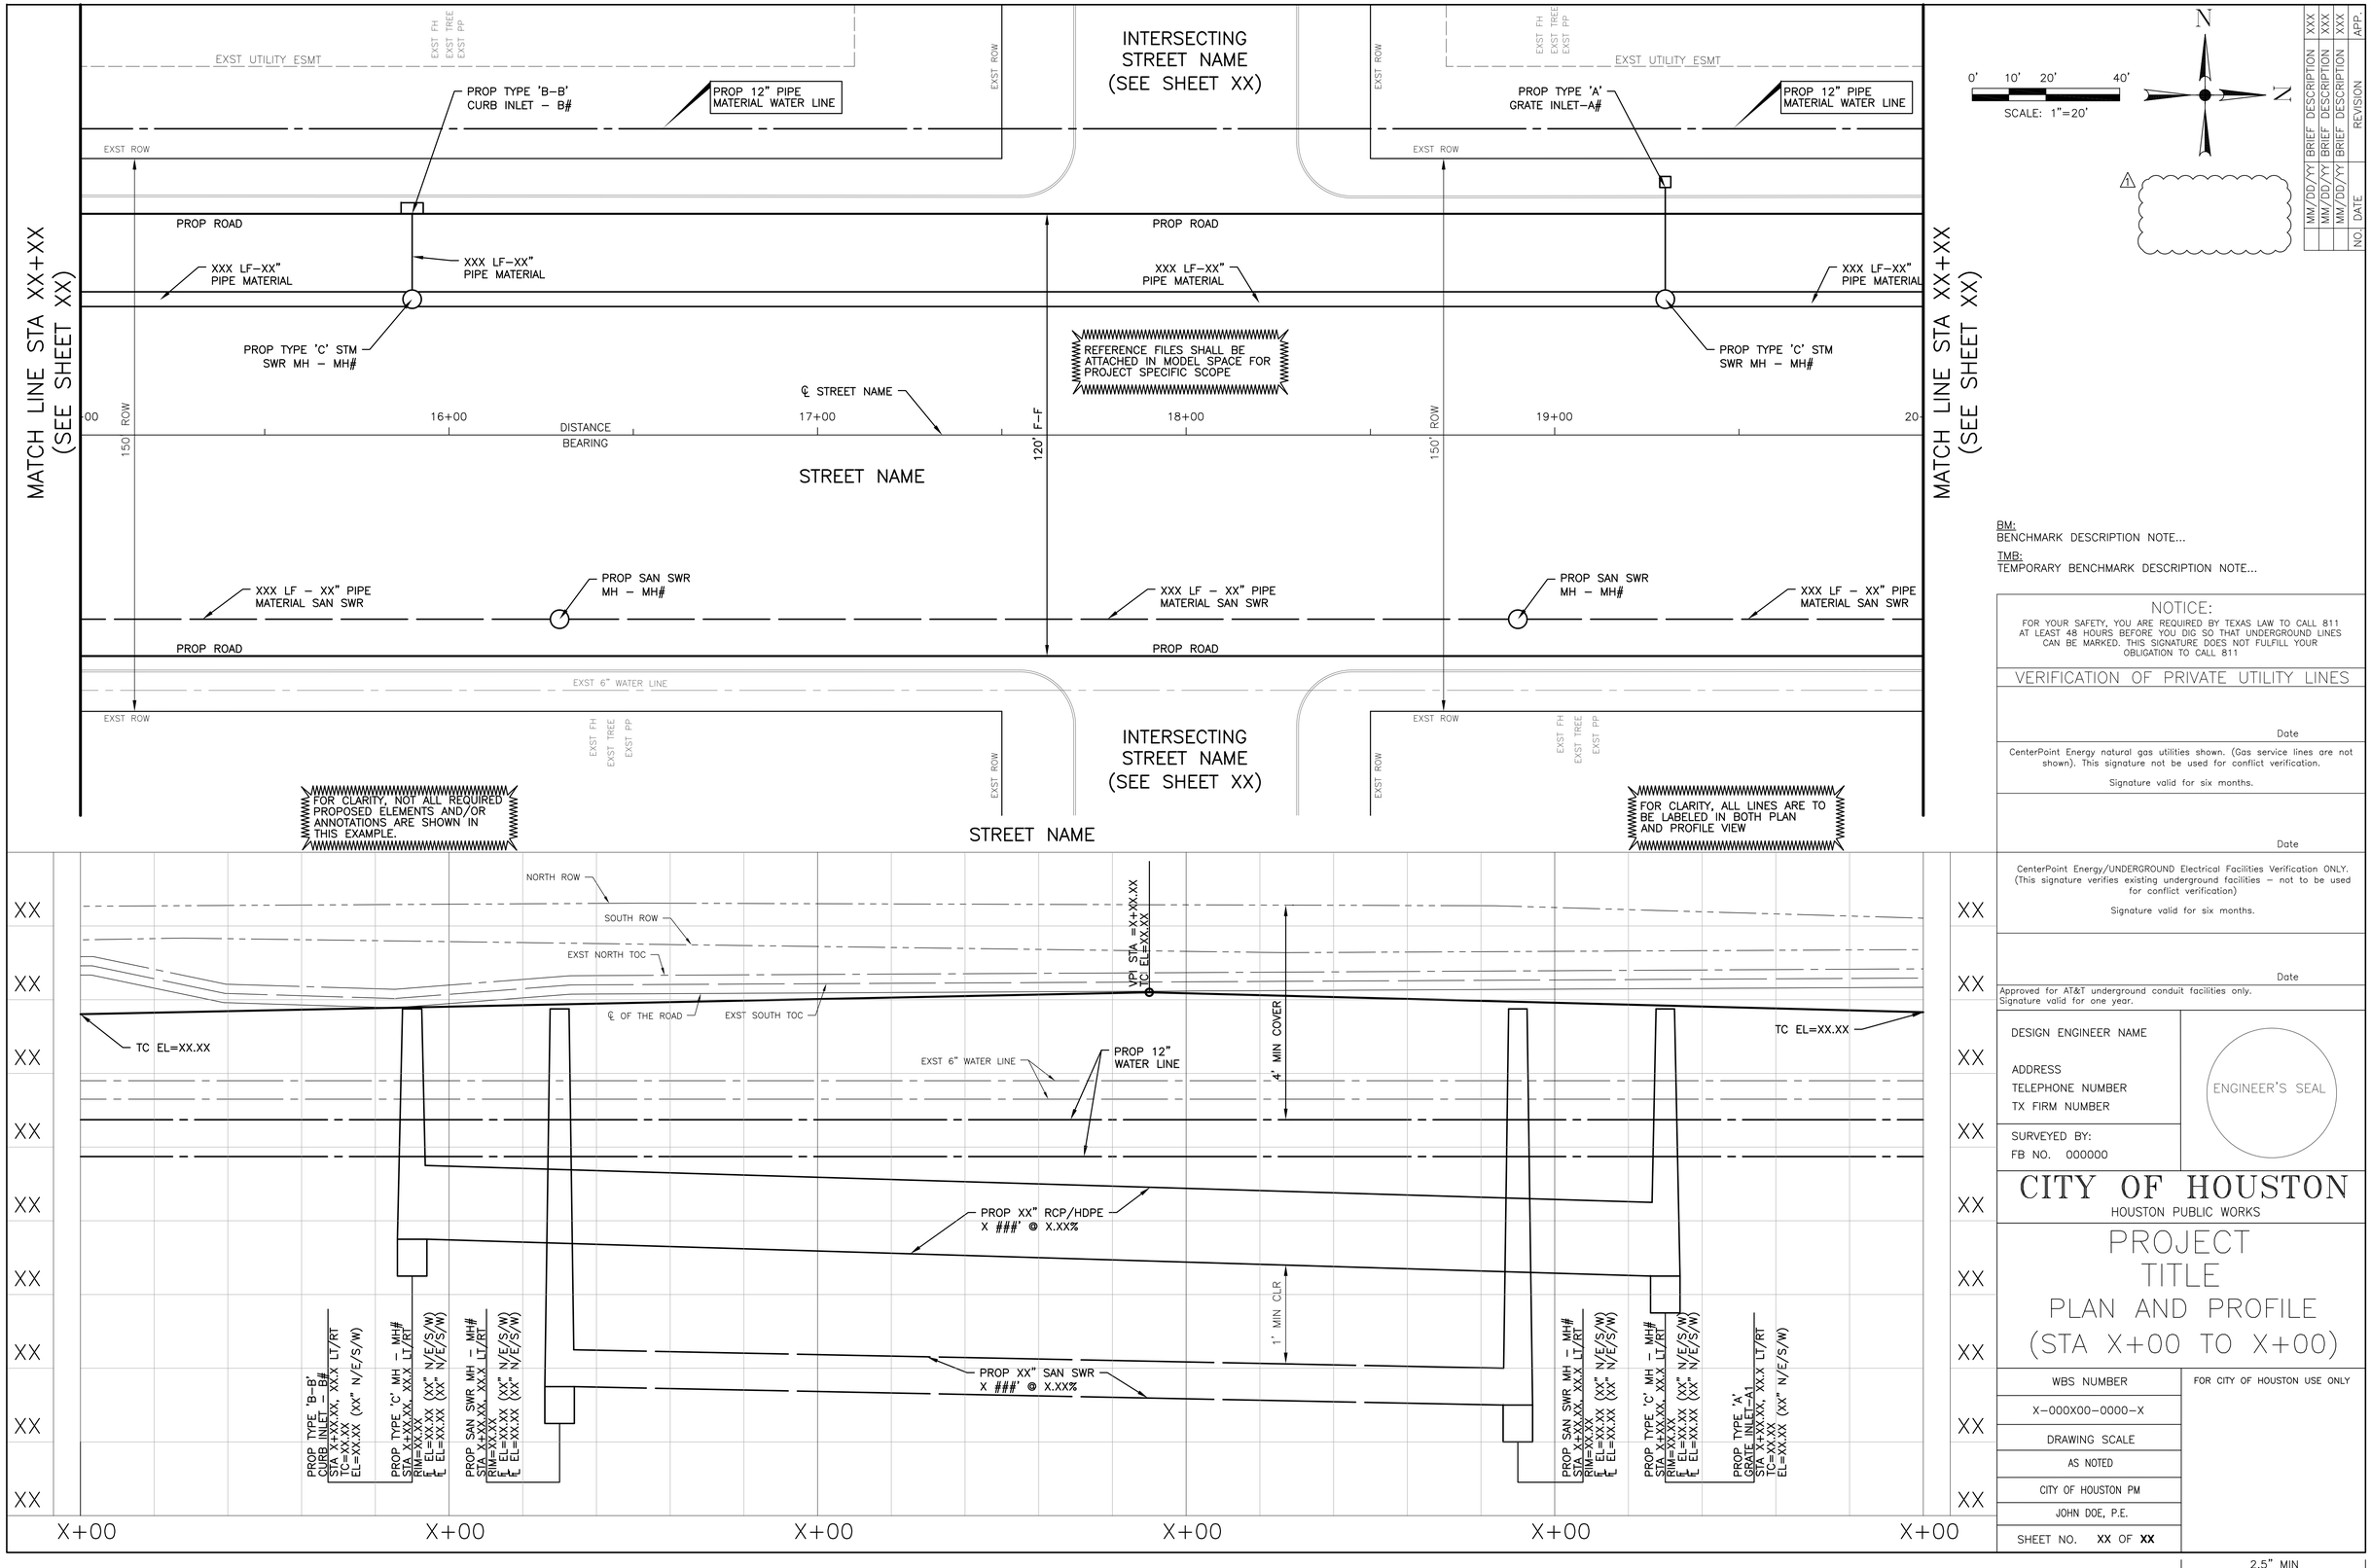

0' 10' 20' 40'

SCALE: 1"=20'

N

NO.	DATE	REVISION	APP.
	MM/DD/YY	BRIEF DESCRIPTION	XXX
	MM/DD/YY	BRIEF DESCRIPTION	XXX
	MM/DD/YY	BRIEF DESCRIPTION	XXX

BM:
BENCHMARK DESCRIPTION NOTE...

TMB:
TEMPORARY BENCHMARK DESCRIPTION NOTE...

NOTICE:
FOR YOUR SAFETY, YOU ARE REQUIRED BY TEXAS LAW TO CALL 811 AT LEAST 48 HOURS BEFORE YOU DIG SO THAT UNDERGROUND LINES CAN BE MARKED. THIS SIGNATURE DOES NOT FULFILL YOUR OBLIGATION TO CALL 811

VERIFICATION OF PRIVATE UTILITY LINES

Date

CenterPoint Energy natural gas utilities shown. (Gas service lines are not shown). This signature not be used for conflict verification.

Signature valid for six months.

Date

CenterPoint Energy/UNDERGROUND Electrical Facilities Verification ONLY. (This signature verifies existing underground facilities – not to be used for conflict verification)

Signature valid for six months.

Date

Approved for AT&T underground conduit facilities only.
Signature valid for one year.

DESIGN ENGINEER NAME

ADDRESS
TELEPHONE NUMBER
TX FIRM NUMBER

SURVEYED BY:
FB NO. 000000

ENGINEER'S SEAL

CITY OF HOUSTON
HOUSTON PUBLIC WORKS

PROJECT TITLE
PLAN AND PROFILE (STA X+00 TO X+00)

WBS NUMBER	FOR CITY OF HOUSTON USE ONLY
X-000X00-0000-X	
DRAWING SCALE	
AS NOTED	
CITY OF HOUSTON PM	
JOHN DOE, P.E.	
SHEET NO. XX OF XX	

2.5" MIN

2.5" MIN

PLOTTED: 5/16/2019 10:12 AM

PLOT STYLE: COH.ctb

FILE PATH: i:\31000s\31051\TechSprtSvcs\W055-Standardization\CADD\Sheets\coh_plan_and_profile.dwg